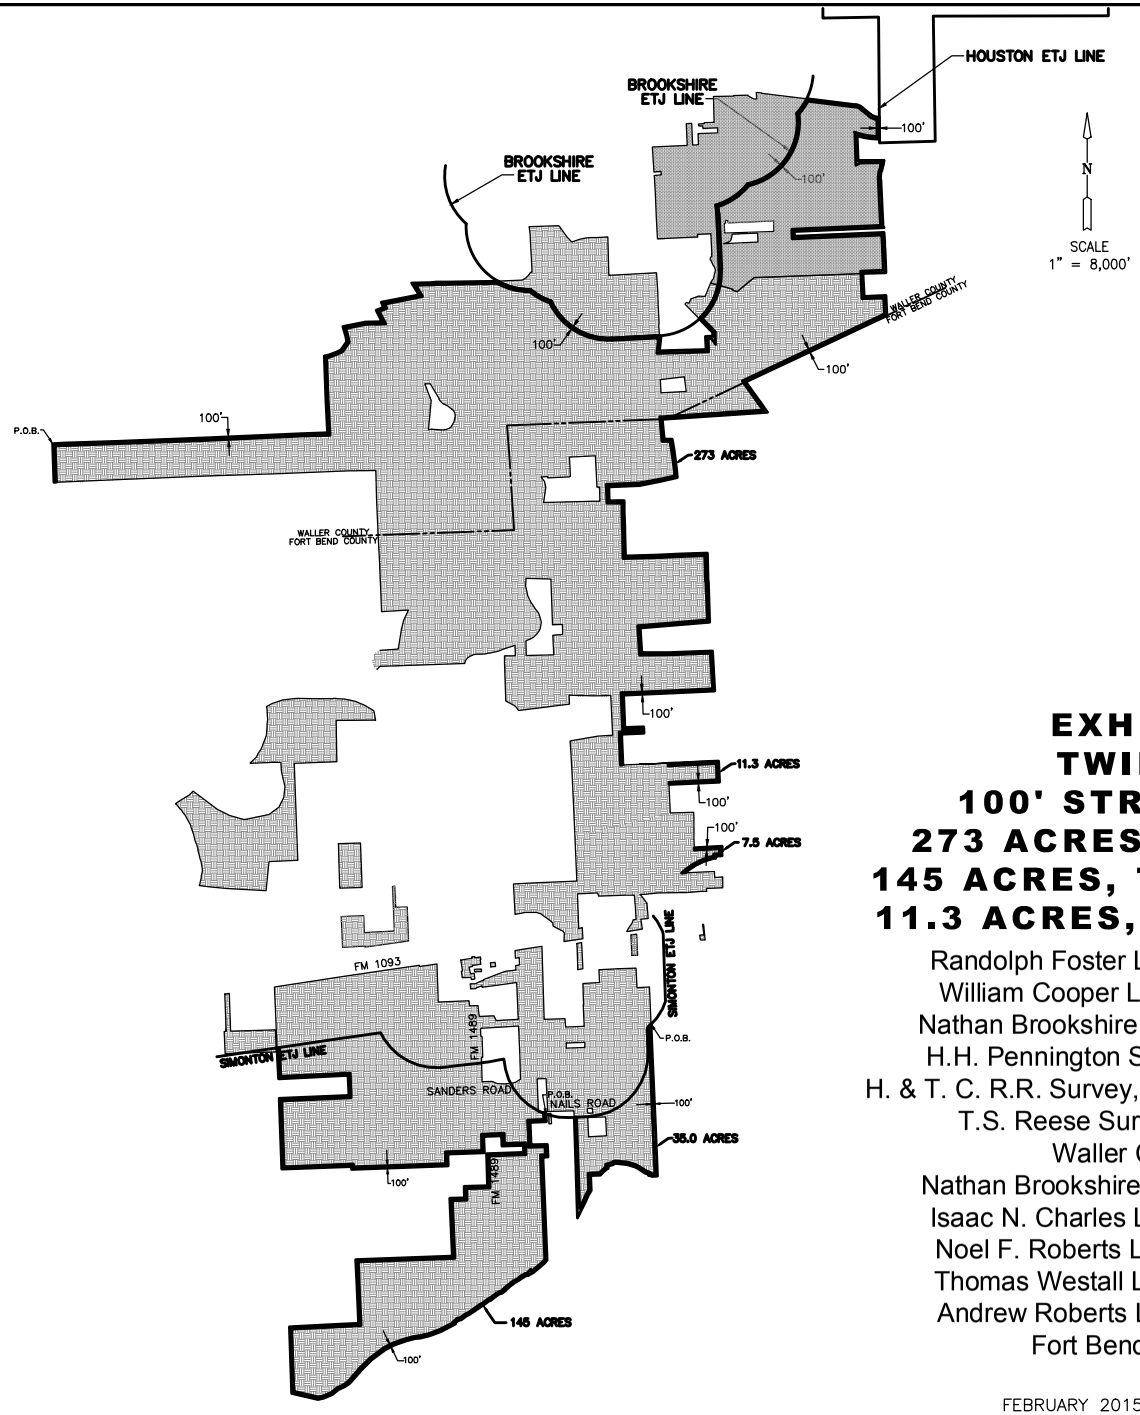

EXHIBIT OF TWINWOOD 100' STRIP OF LAND 273 ACRES, 35.0 ACRES, 145 ACRES, 7.5 ACRES, AND 11.3 ACRES, MORE OR LESS

Randolph Foster League, Abstract No. 27,
William Cooper League, Abstract No. 20,
Nathan Brookshire League, Abstract No. 16,
H.H. Pennington Survey, Abstract No. 321,
H. & T. C. R.R. Survey, Section 73, Abstract No. 154,
T.S. Reese Survey, Abstract No. 330,
Waller County, Texas
Nathan Brookshire Survey, Abstract No. 14,
Isaac N. Charles League, Abstract No. 17,
Noel F. Roberts League, Abstract No. 79,
Thomas Westall League, Abstract No. 92,
Andrew Roberts League, Abstract No. 78
Fort Bend County, Texas

FEBRUARY 2015 JOB NO. 7777-1000

TWINWOOD (CONVEYED BY VARIOUS DOCUMENTS)

WOODS ROAD & I-10 INVESTMENTS, INC. (CONVEYED BY VARIOUS DOCUMENTS)

LJA Engineering, Inc.
2929 Briarpark Drive
Suite 600
Houston, Texas 77042
Phone 713.953.5200
Fax 713.953.5026
T.B.P.L.S. Firm No. 10110501